INDEX LEGEND	PLAT OF SURVEY

COUNTY: GREENE

DESIGNATION: LOT 1 AND LOT 2 SW1/4 SW1/4 (SEC. 25)
LOT 1 S1/2 SE1/4 AND LOT 2 SE1/4 SE1/4 (SEC. 26)

LOCATION: SEC. 25 AND SEC. 26, T82N, R30W


SITE ADDRESS: 1792 330TH ST. JAMAICA, IA 50128
(LOT 2 SE1/4 SE1/4 SEC. 26.)

OWNER: SEE BELOW FOR OWNER NAMES

SURVEY REQUESTED BY: GIB SUKOVATY

SURVEYOR: ROBERT B. BILLS

PREPARED BY AND RETURN TO: ROBERT B. BILLS CENTRAL IOWA SURVEYING, LLC P.O. BOX 67 JEFFERSON, IOWA 50129 (515)370-2399

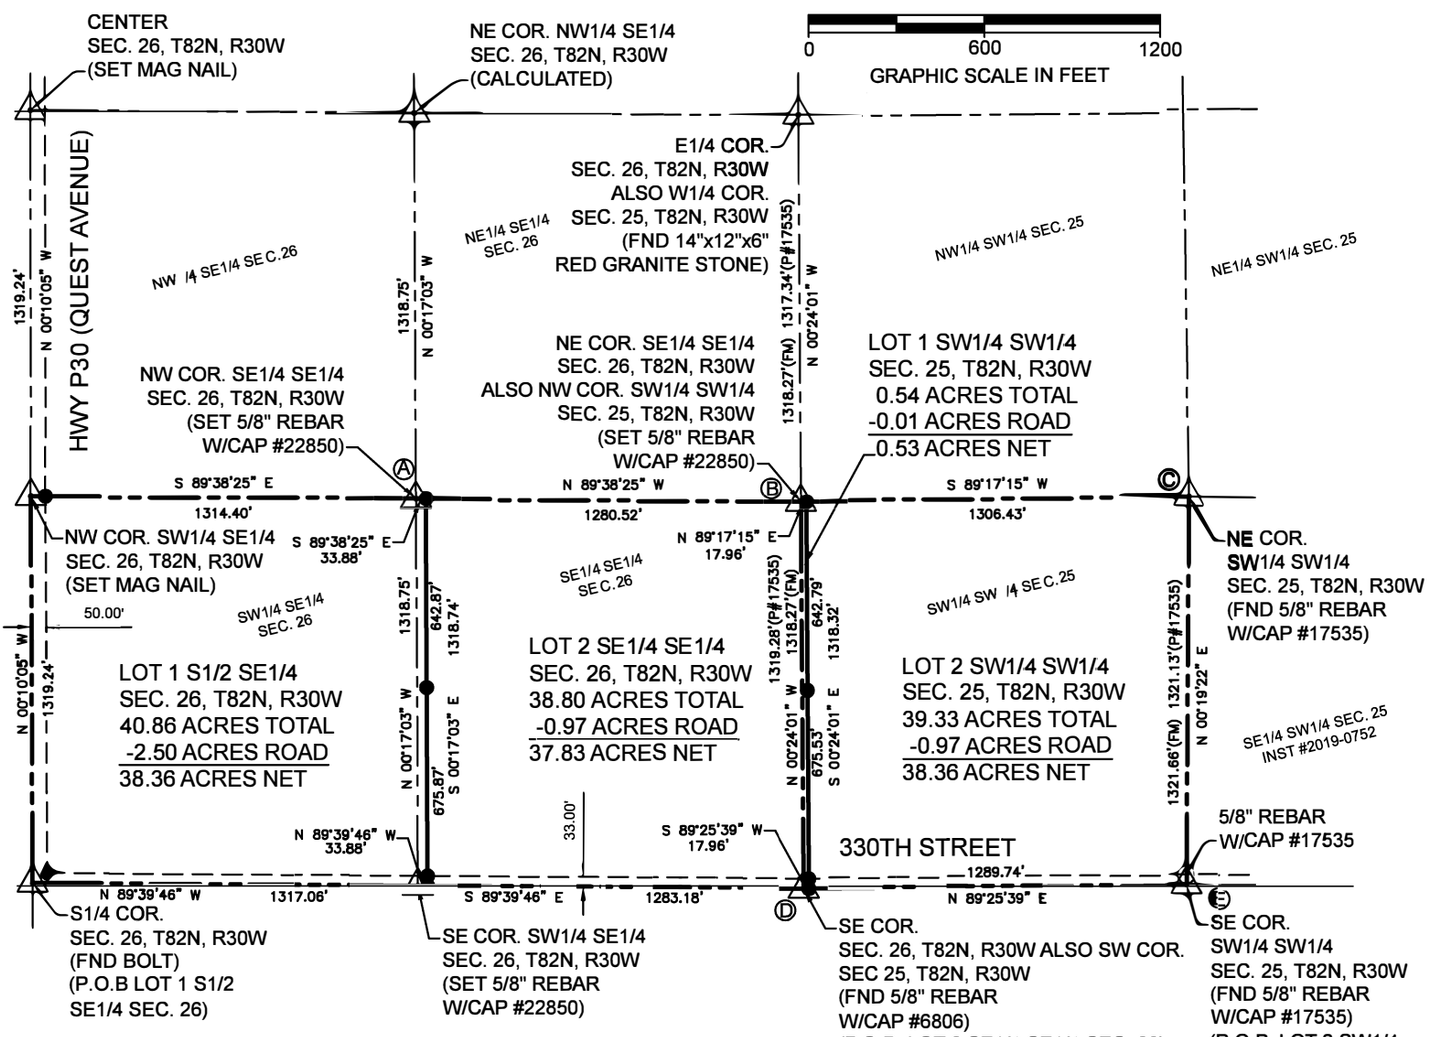

BASIS OF BEARINGS= THE SOUTH LINE OF THE SW1/4 SW1/4 OF SEC. 25 IS ASSUMED TO BEAR S 89°25'39"W AS SHOWN ON PLAT OF SURVEY OF THE SE1/4 SW1/4 OF SAID SEC. 25 RECORDED AT INSTRUMENT #2019-0752 IN THE GREENE COUNTY RECORDER'S OFFICE.

OWNERS:

A–B=S 89

°38'25" E 1314.40'
B–C=N 89°17'15" E 1324.39'(FM) 1325.07'(P#17535)
D–E=N 89°25'39" E 1307.70'(FM) 1307.78'(P#17535)

LEGEND

△	SECTION CORNER
○	MONUMENT FOUND
●	SET 5/8"X24"REBAR W/YELLOW CAP #22850
X	"X" CHIPPED IN CONC
◉	MAG NAIL SET
FM	FIELD MEASUREMENT
P	PLATTED DIMENSION
P.O.B.	POINT OF BEGINNING
———	PROPERTY LINE
——— X ———	FENCE LINE
——— — — ———	SECTION LINE
— — — — — — —	EASEMENT

NOTE: THIS IS A TWO PAGE SURVEY AND IS INCOMPLETE UNLESS BOTH PAGES ARE PRESENT

LICENSED LAND SURVEYOR
ROBERT B.
BILLS
22850
IOWA

I hereby certify that this land surveying document and the related survey work was performed by me or under my direct personal supervision and that I am a duly licensed Land Surveyor under the laws of the State of Iowa.

Signature Date

Robert B. Bills

License number #22850
My license renewal date is Dec, 31, 2026
Pages or sheets covered by this seal: 2

CENTRAL IOWA SURVEYING, LLC
P.O. BOX 67 JEFFERSON, IOWA 50129
PHONE (515) 370-2399 EMAIL rbills@centraliowasurveying.com

FIELD WORK DATE: 05/2026

26F01